SHEET 1

SCALE METRES
0 7·5 15 22·5 30 37·5

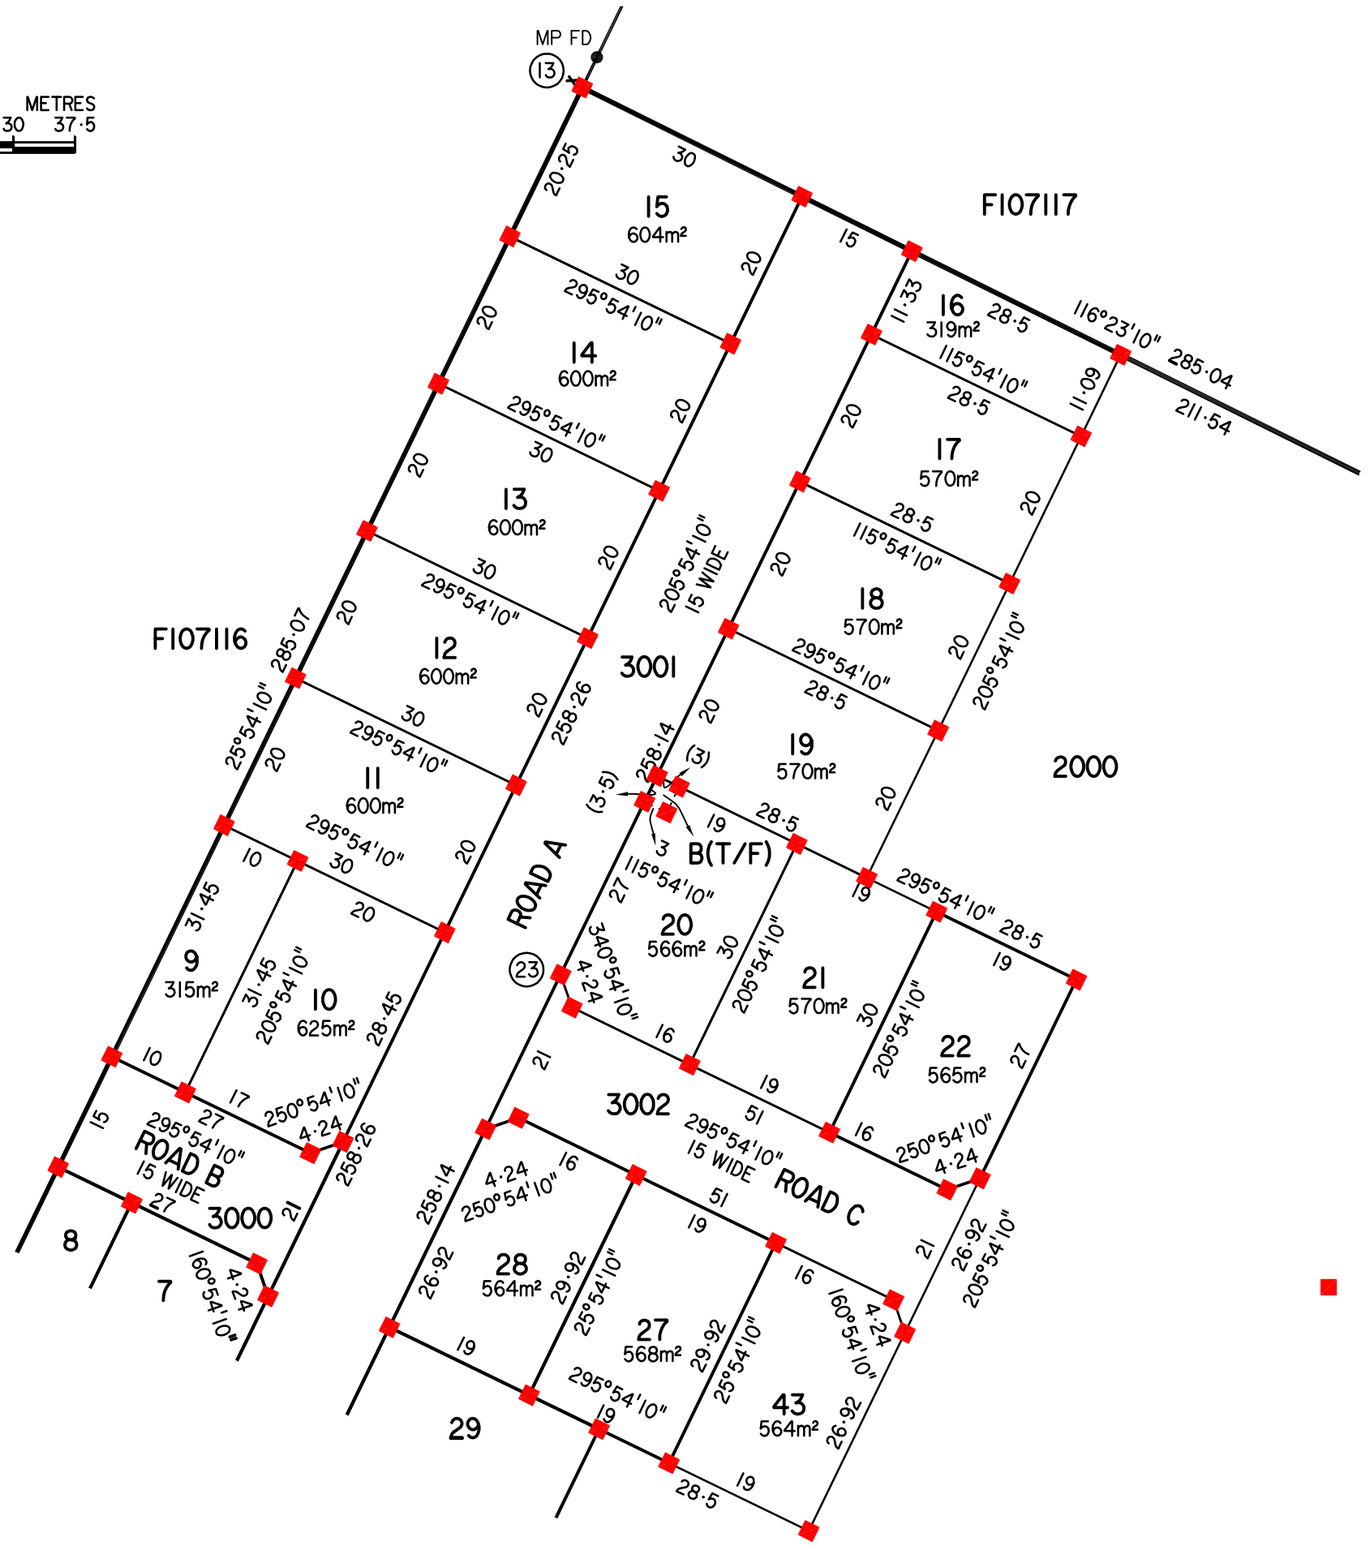

REFERENCE MARKS				
CNR	BEARING	FROM	DIST	PM NUMBER
13	205°54'10"	MP FD	1·09	
23		PM		6628/20177

■ DENOTES PEGS PLACED
DATES OF SURVEY = 15/05/2018 TO 17/5/2018

FYFE PTY LTD
SURVEYORS and ENGINEERS
Level 1, 124 SOUTH TERRACE, ADELAIDE SA 5000
PHONE (08) 8201 9600 EMAIL lto.correspondence@fyfe.com.au
www.fyfe.com.au ABN 57 008 116 130

Reference 17681/50/31 Dwg No. 17681-50-31-SV-DC2-R0_PEGGI
QA REV 0 DATE 03/05/2018 DR KAJ SVY CM